MONTEREY

Nº	ALTERATION	BY	B.S.C. DATE	B.S.C. APP'D	DATE	APP'D
1.	PLANS CORRECTED TO AGREE WITH SHIP.	E.H.J.	11.29.37			

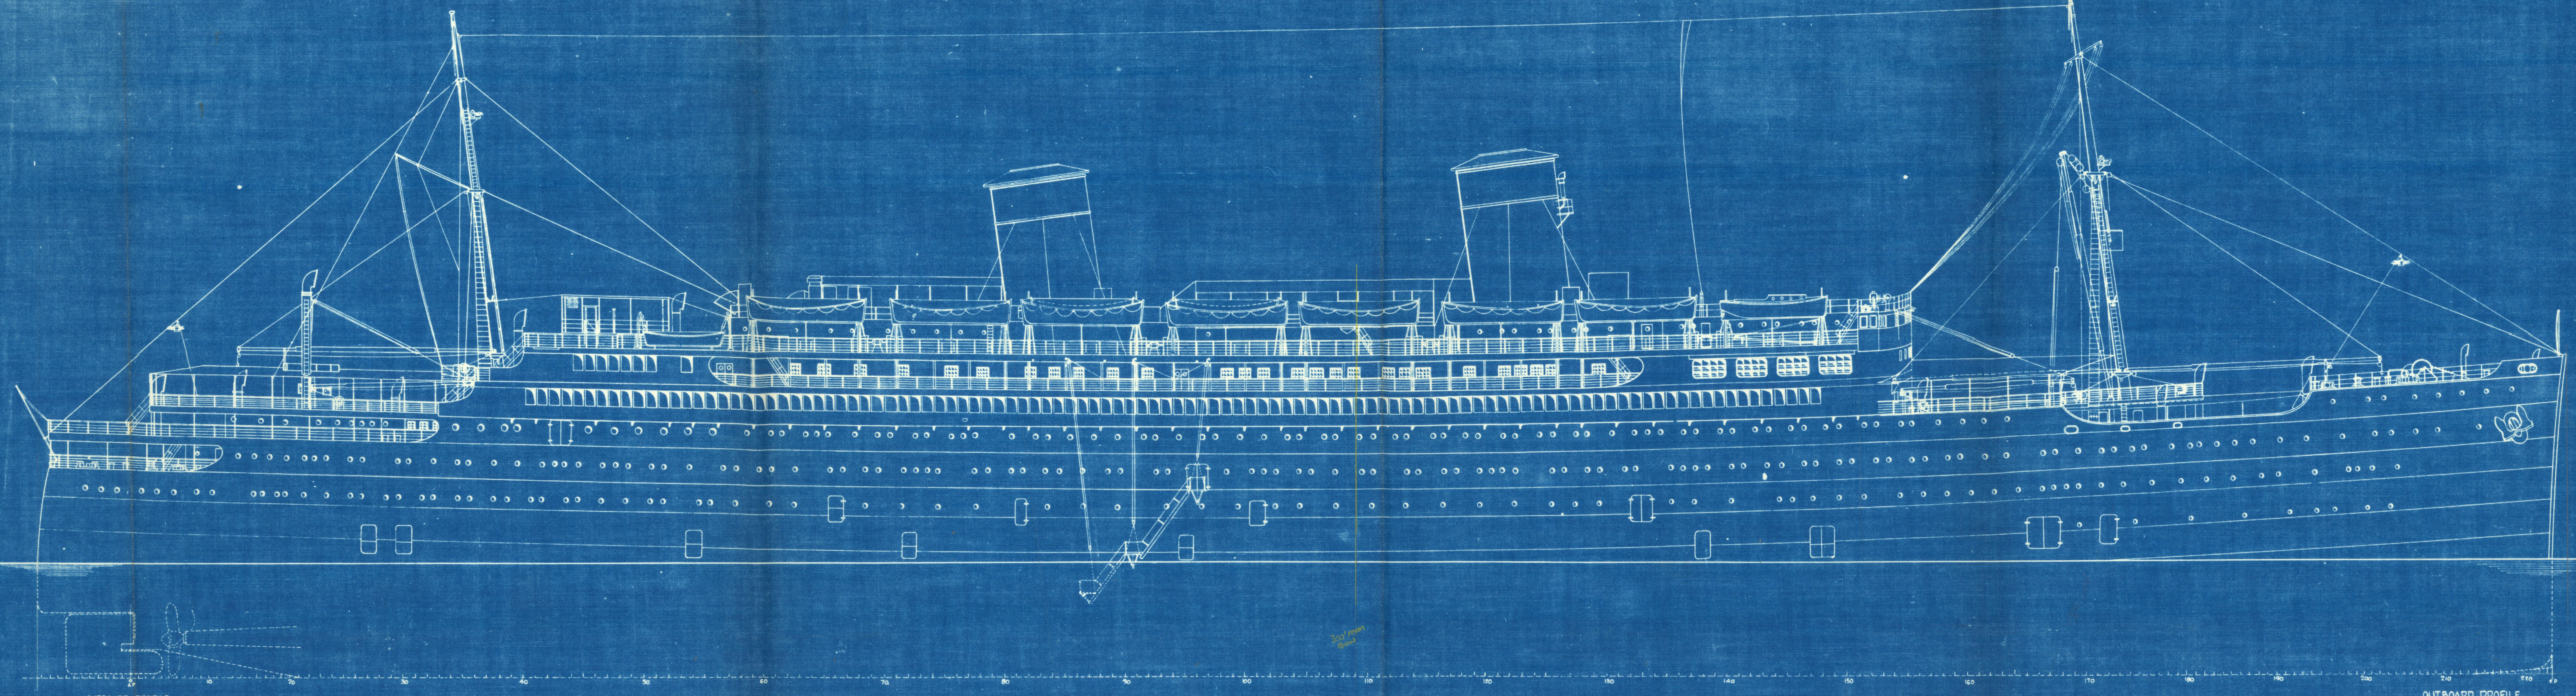

OUTBOARD PROFILE

OUTBOARD PROFILE

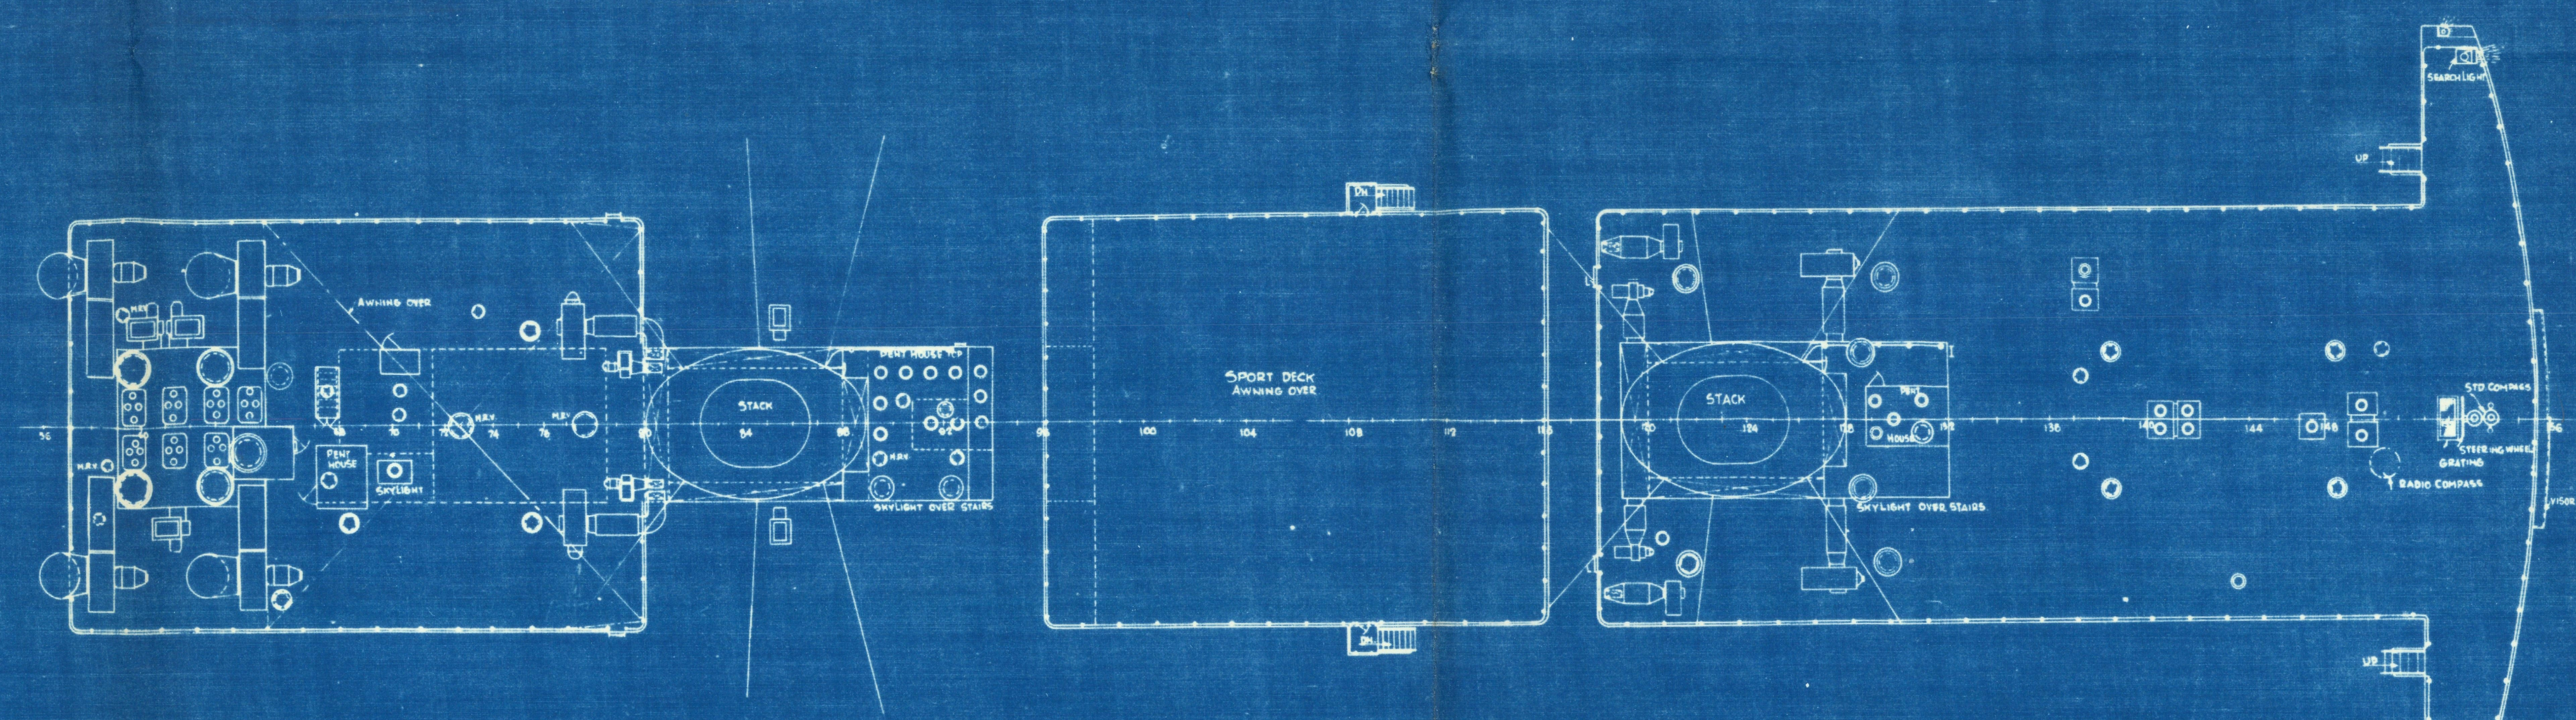
AWNING OVER
PENT HOUSE
SKYLIGHT
STACK
PENT HOUSE
SKYLIGHT OVER STAIRS
SPORT DECK
AWNING OVER
STACK
SKYLIGHT OVER STAIRS
SEARCH LIGHT
STD. COMPASS
STEERING WHEEL
GRATING
RADIO COMPASS
VISOR

TOP OF DECK HOUSE

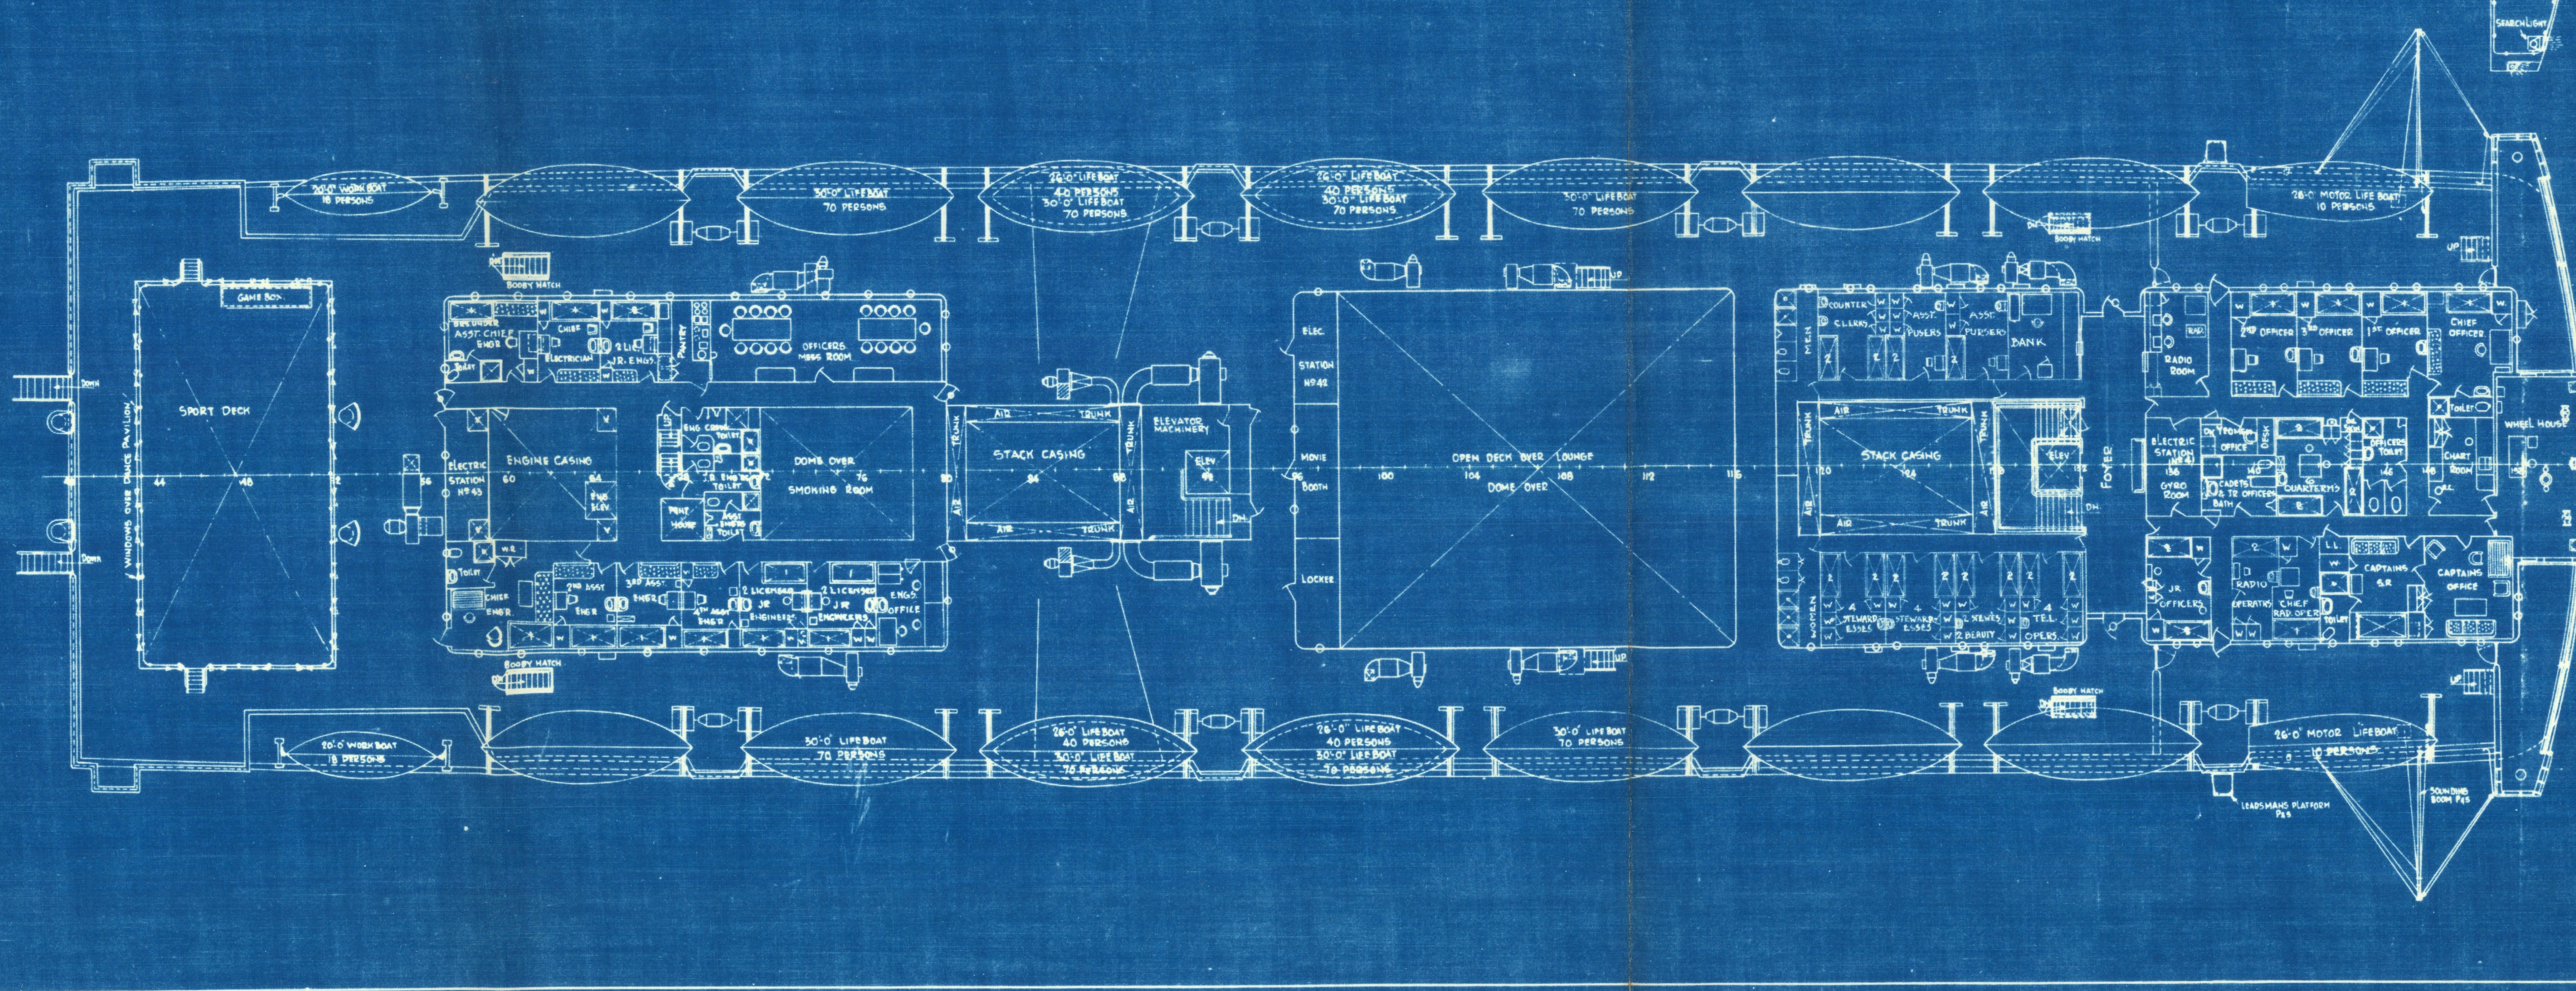
20'-0" WORK BOAT 18 PERSONS
30'-0" LIFEBOAT 70 PERSONS
26'-0" LIFEBOAT 40 PERSONS
30'-0" LIFEBOAT 70 PERSONS
26'-0" MOTOR LIFEBOAT 10 PERSONS
WINDOWS OVER DANCE PAVILION
SPORT DECK
GAME BOX
BOOBY HATCH
ENGINE CASING
ELECTRIC STATION Nº 43
OFFICERS MESS ROOM
DOME OVER SMOKING ROOM
STACK CASING
AIR TRUNK
ELEVATOR MACHINERY
ELEC. STATION Nº 42
MOVIE BOOTH
LOCKER
OPEN DECK OVER LOUNGE
DOME OVER
COUNTER CLERKS
ASST. PURSERS
BANK
MEN
WOMEN
STEWARDESSES
TEL. OPERS.
FOYER
RADIO ROOM
ELECTRIC STATION Nº 41
GYRO ROOM
2ND OFFICER
3RD OFFICER
1ST OFFICER
CHIEF OFFICER
QUARTERMS
CHART ROOM
WHEEL HOUSE
JR. OFFICERS
RADIO OPERATRS
CHIEF RAD. OPER.
CAPTAINS S.R.
CAPTAINS OFFICE
LEADSMANS PLATFORM P&S
SOUNDING BOOM P&S
SEARCH LIGHT

BOAT DECK.

1441 MONTEREY

HULL Nº NAME OF VESSEL.

BETHLEHEM SHIPBUILDING CORP., LTD.
FORE RIVER PLANT QUINCY, MASS.
HULL DEPARTMENT.

OUTBOARD PROFILE
TOP OF DECK HOUSES & BOAT DECK

SCALE: 1/16" = 1 FOOT
DATE Dec 31-1931
DRAWN UA-61
APPROVED Cas.
TRACED "
CHECKED
APPROVED

JOB Nº
PLAN Nº 4111-75.

PRINTS
DATE
UA
UB
UC
AH
B
D
E
H
J
K
L
M
N
P
R
S
TB
TC
WT.
SUPT. HULL
SUPT. MACH
PROD DEPT
INSP

27-120

6-12

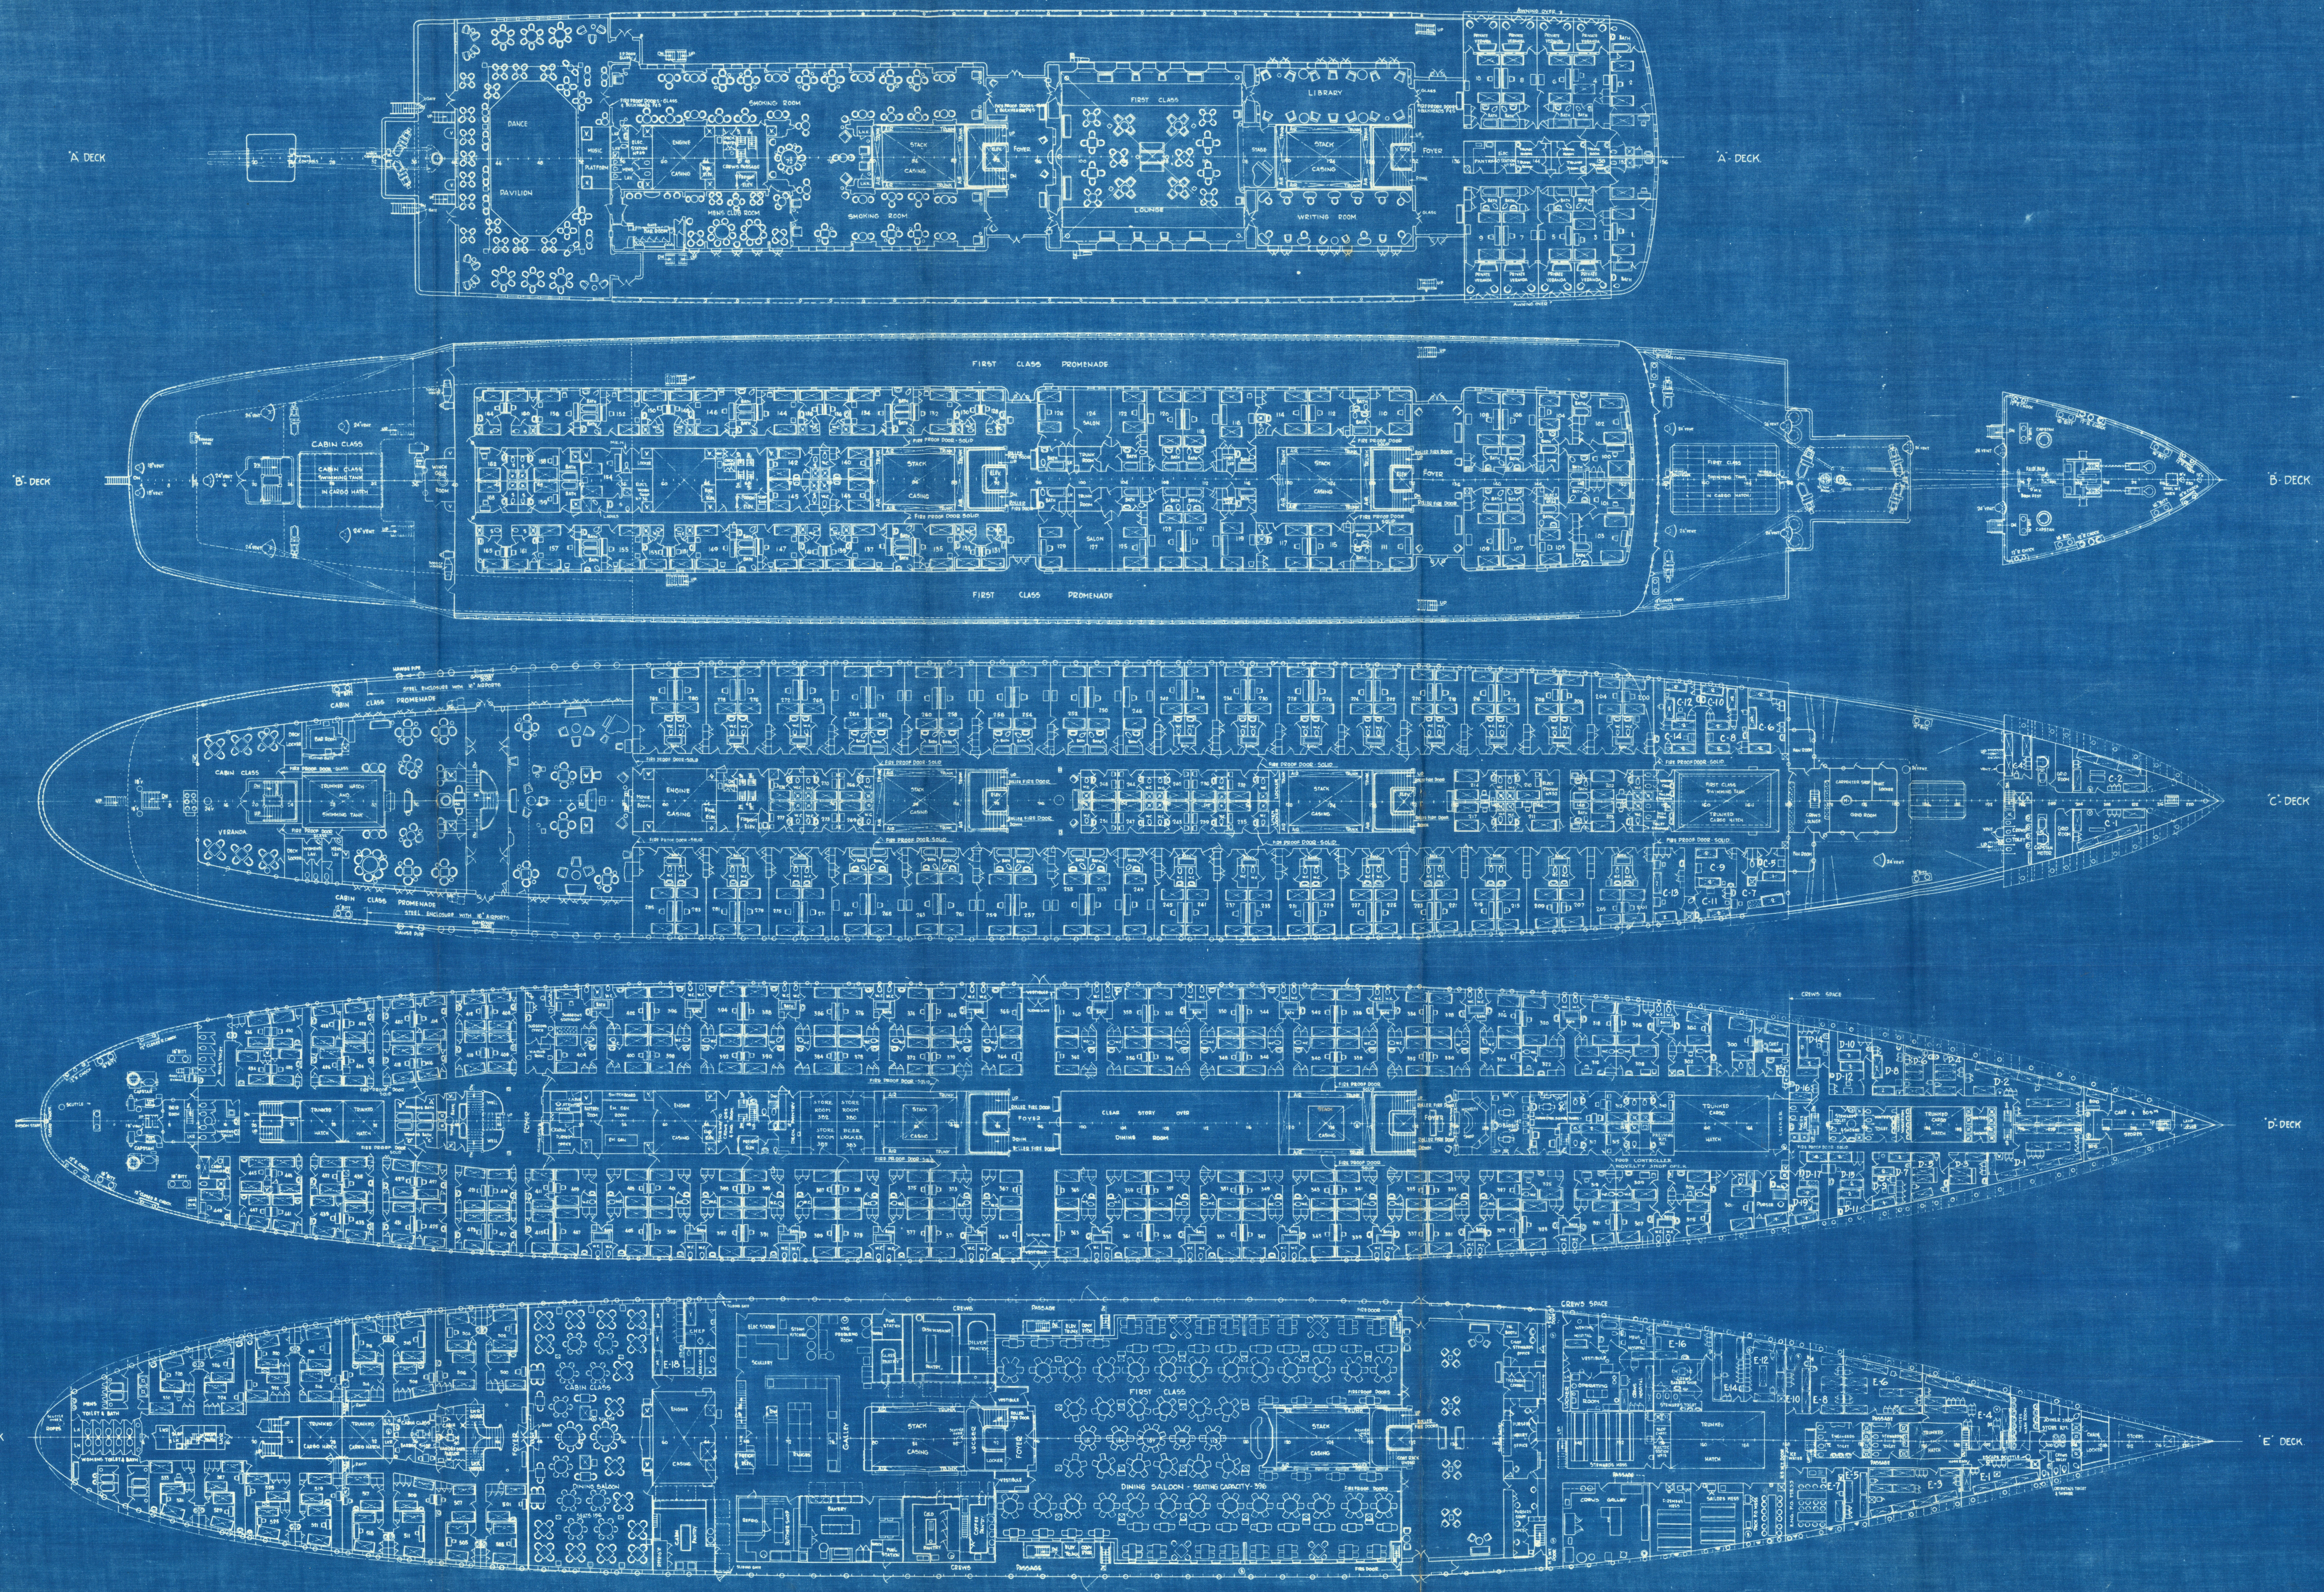
'A' DECK
DANCE
PAVILION
MUSIC
PLATFORM
ENGINE CASING
CREWS PASSAGE
MENS CLUB ROOM
BAR ROOM
SMOKING ROOM
STACK CASING
FOYER
FIRST CLASS
LOUNGE
LIBRARY
STAGE
WRITING ROOM
PRIVATE VERANDA
AWNING
'B' DECK
FIRST CLASS PROMENADE
CABIN CLASS
'C' DECK
CABIN CLASS PROMENADE
VERANDA
FIRE PROOF DOOR - SOLID
'D' DECK
DINING ROOM
CREWS SPACE
'E' DECK
CABIN CLASS
DINING SALOON
GALLEY
FIRST CLASS
DINING SALOON - SEATING CAPACITY - 356
CREWS
PASSAGE

Nº	ALTERATION	BY	B.S.C. DATE	B.S.C. APP'D	DATE	APP'D
1.	PLAN CORRECTED TO AGREE WITH SHIP.	E.H.J	11-29-37			

DATE UA UB UC AH B D E H J K L M N P R S TB TC AF W.T. SUPT HULL SUPT MACH PLAN DEPT INSP

PRINTS.

1441	MONTEREY
HULL NO	NAME OF VESSEL.

BETHLEHEM SHIPBUILDING CORP., LTD
FORE RIVER PLANT QUINCY, MASS
HULL DEPARTMENT.

'A' DK., 'B' DK., 'C' DK.,
'D' DK. & 'E' DK.

SCALE: 1/16" = 1 FOOT.
DRAWN UA-61
TRACED UA-61.
CHECKED
DATE DEC 31-1931
APPROVED Cap.
APPROVED

JOB NO
PLAN NO 4111-77.

27-121

E1-9

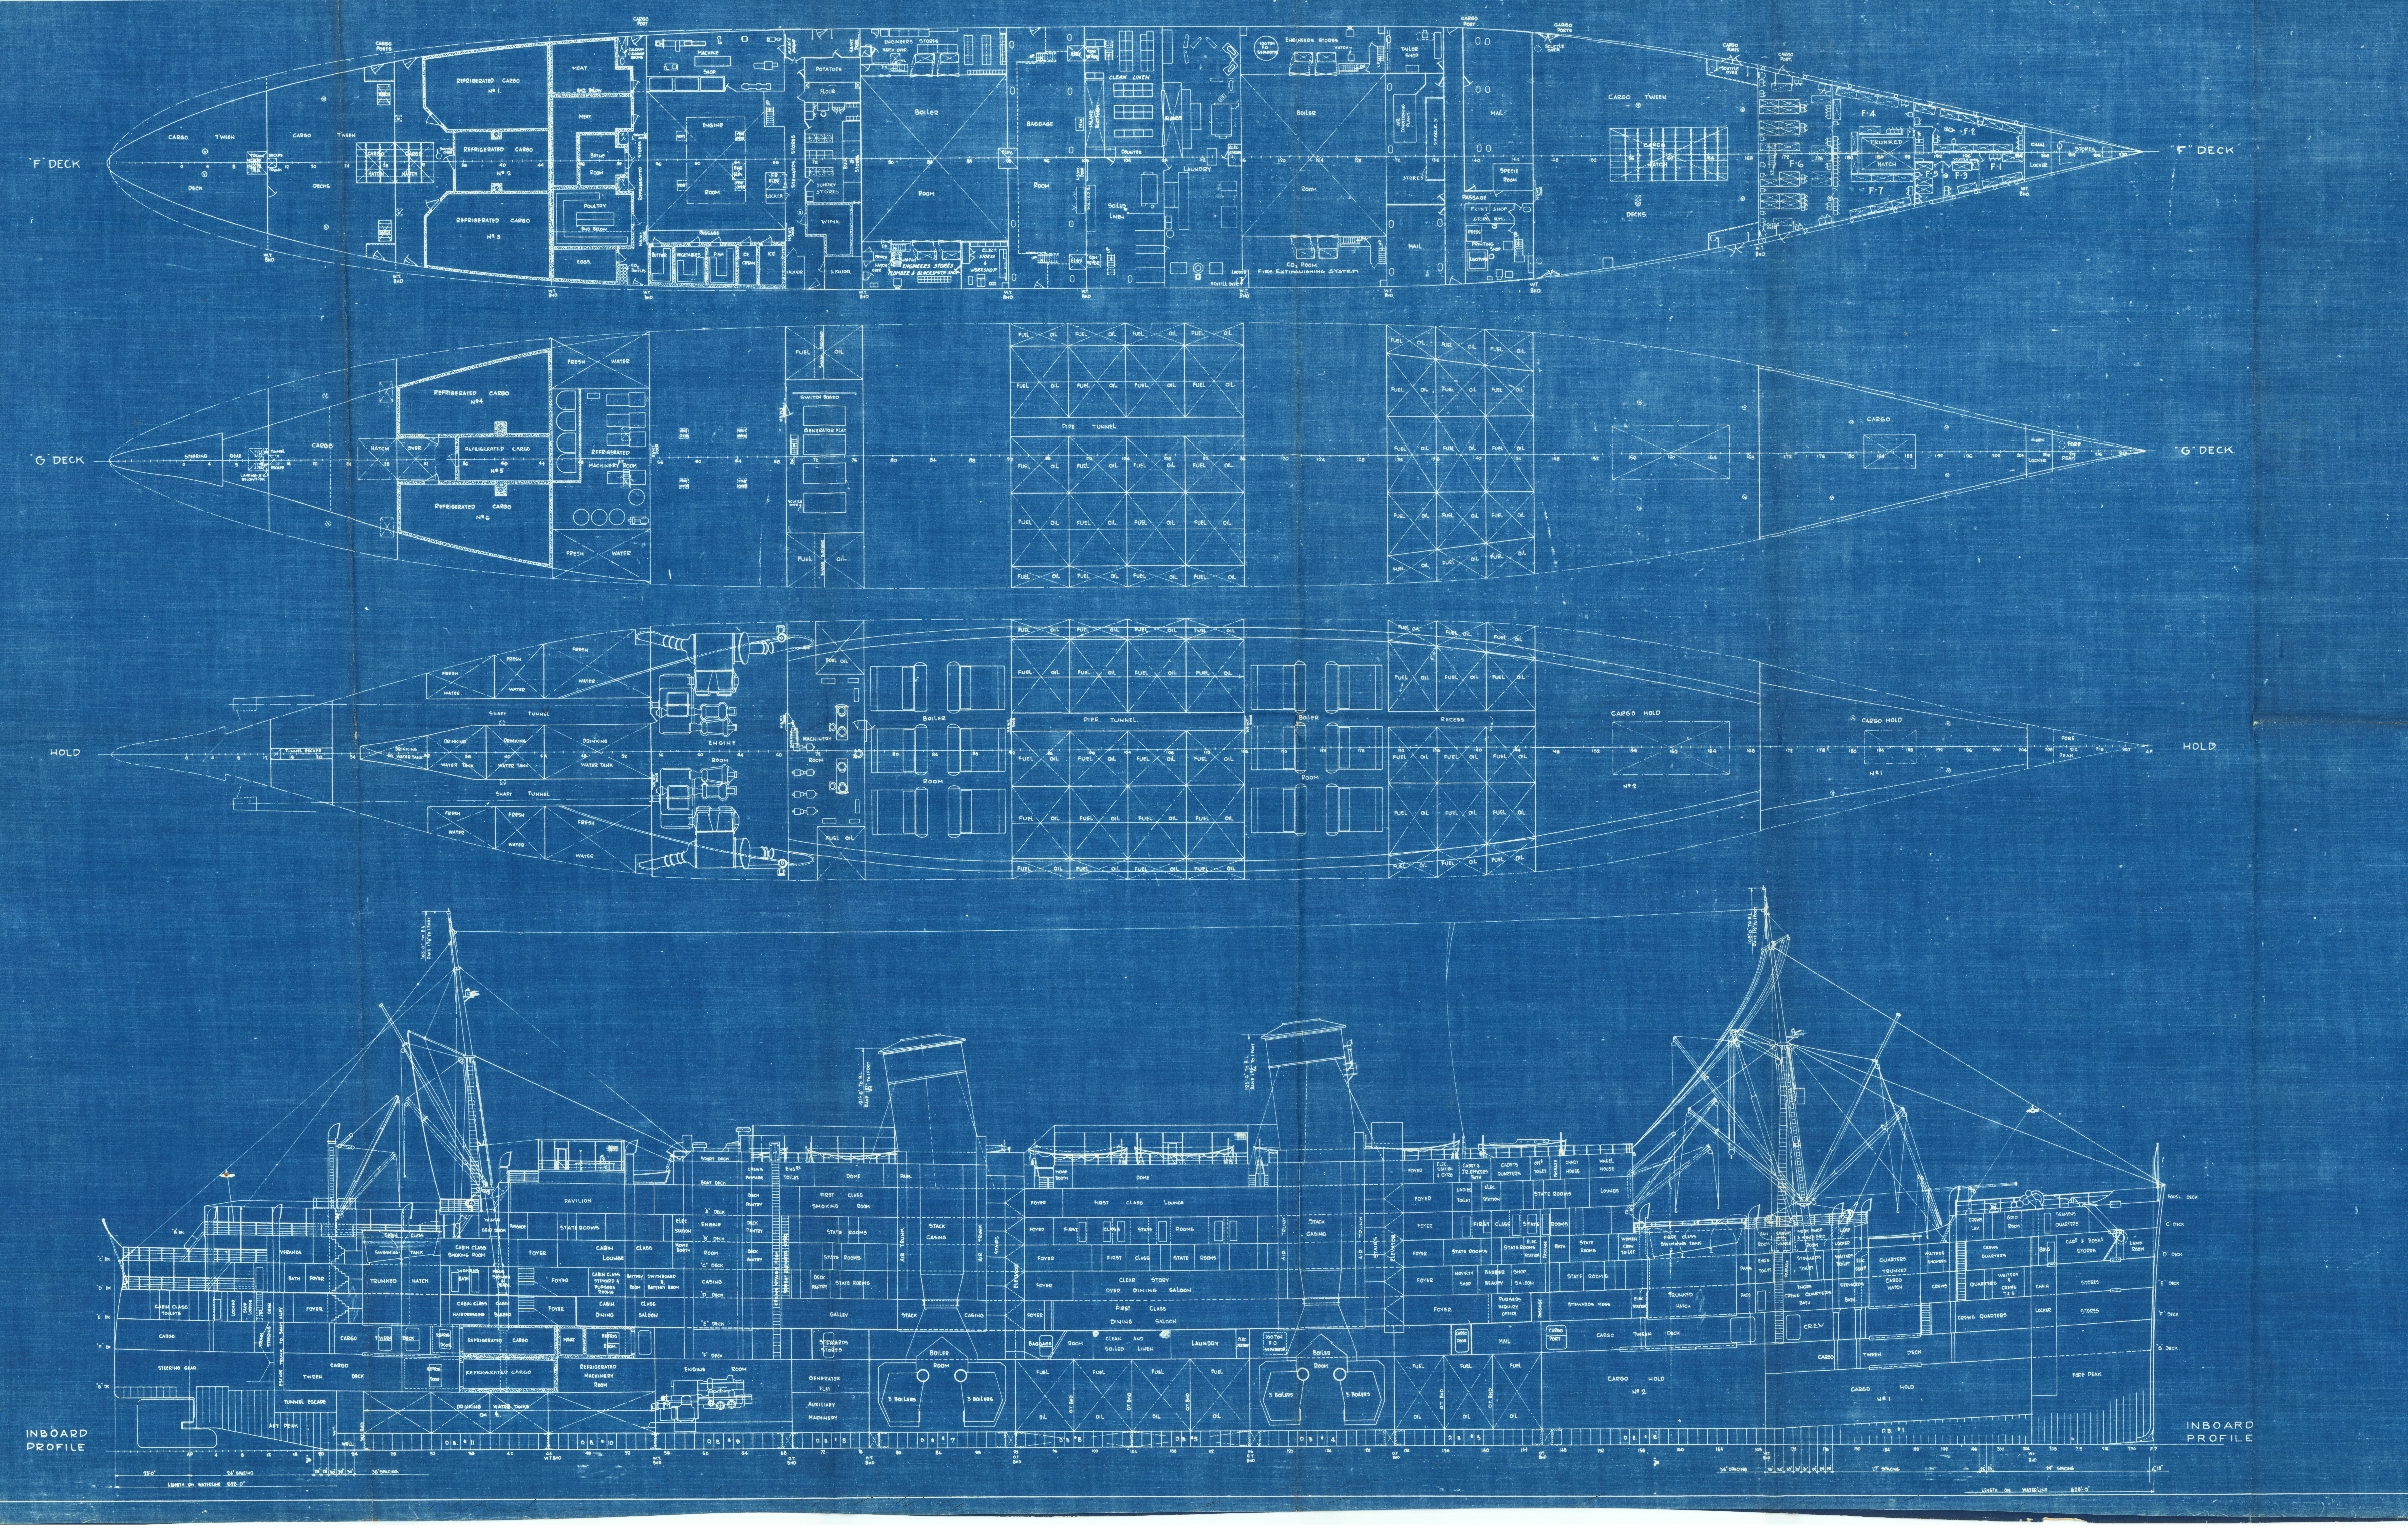

NO.	ALTERATION	BY	B.S.C. DATE	B.S.C. APP'D	DATE	APP'D
1.	PLAN CORRECTED TO AGREE WITH SHIP.	E.H.J	11-29-37			

DATE	UA	UB	UC	AH	B	D	E	H	J	K	L	M	N	P	Q	R	S	TB	TC	AF	W.T.	SUPT HULL	SUPT MACH	PROD DEPT	INSP.

PRINTS

HULL NO	NAME OF VESSEL
1441	MONTEREY

BETHLEHEM SHIPBUILDING CORP., LTD
FORE RIVER PLANT QUINCY, MASS
HULL DEPARTMENT.

INBOARD PROFILE
"F" DK., "G" DK. AND HOLD.

SCALE: 1/16" = 1 FOOT
DRAWN UA-61
TRACED UA-61
CHECKED
DATE DEC. 31-1931
APPROVED Cay.
APPROVED

JOB NO.
PLAN NO. 4111-76.

27-122
(+1)

B-14